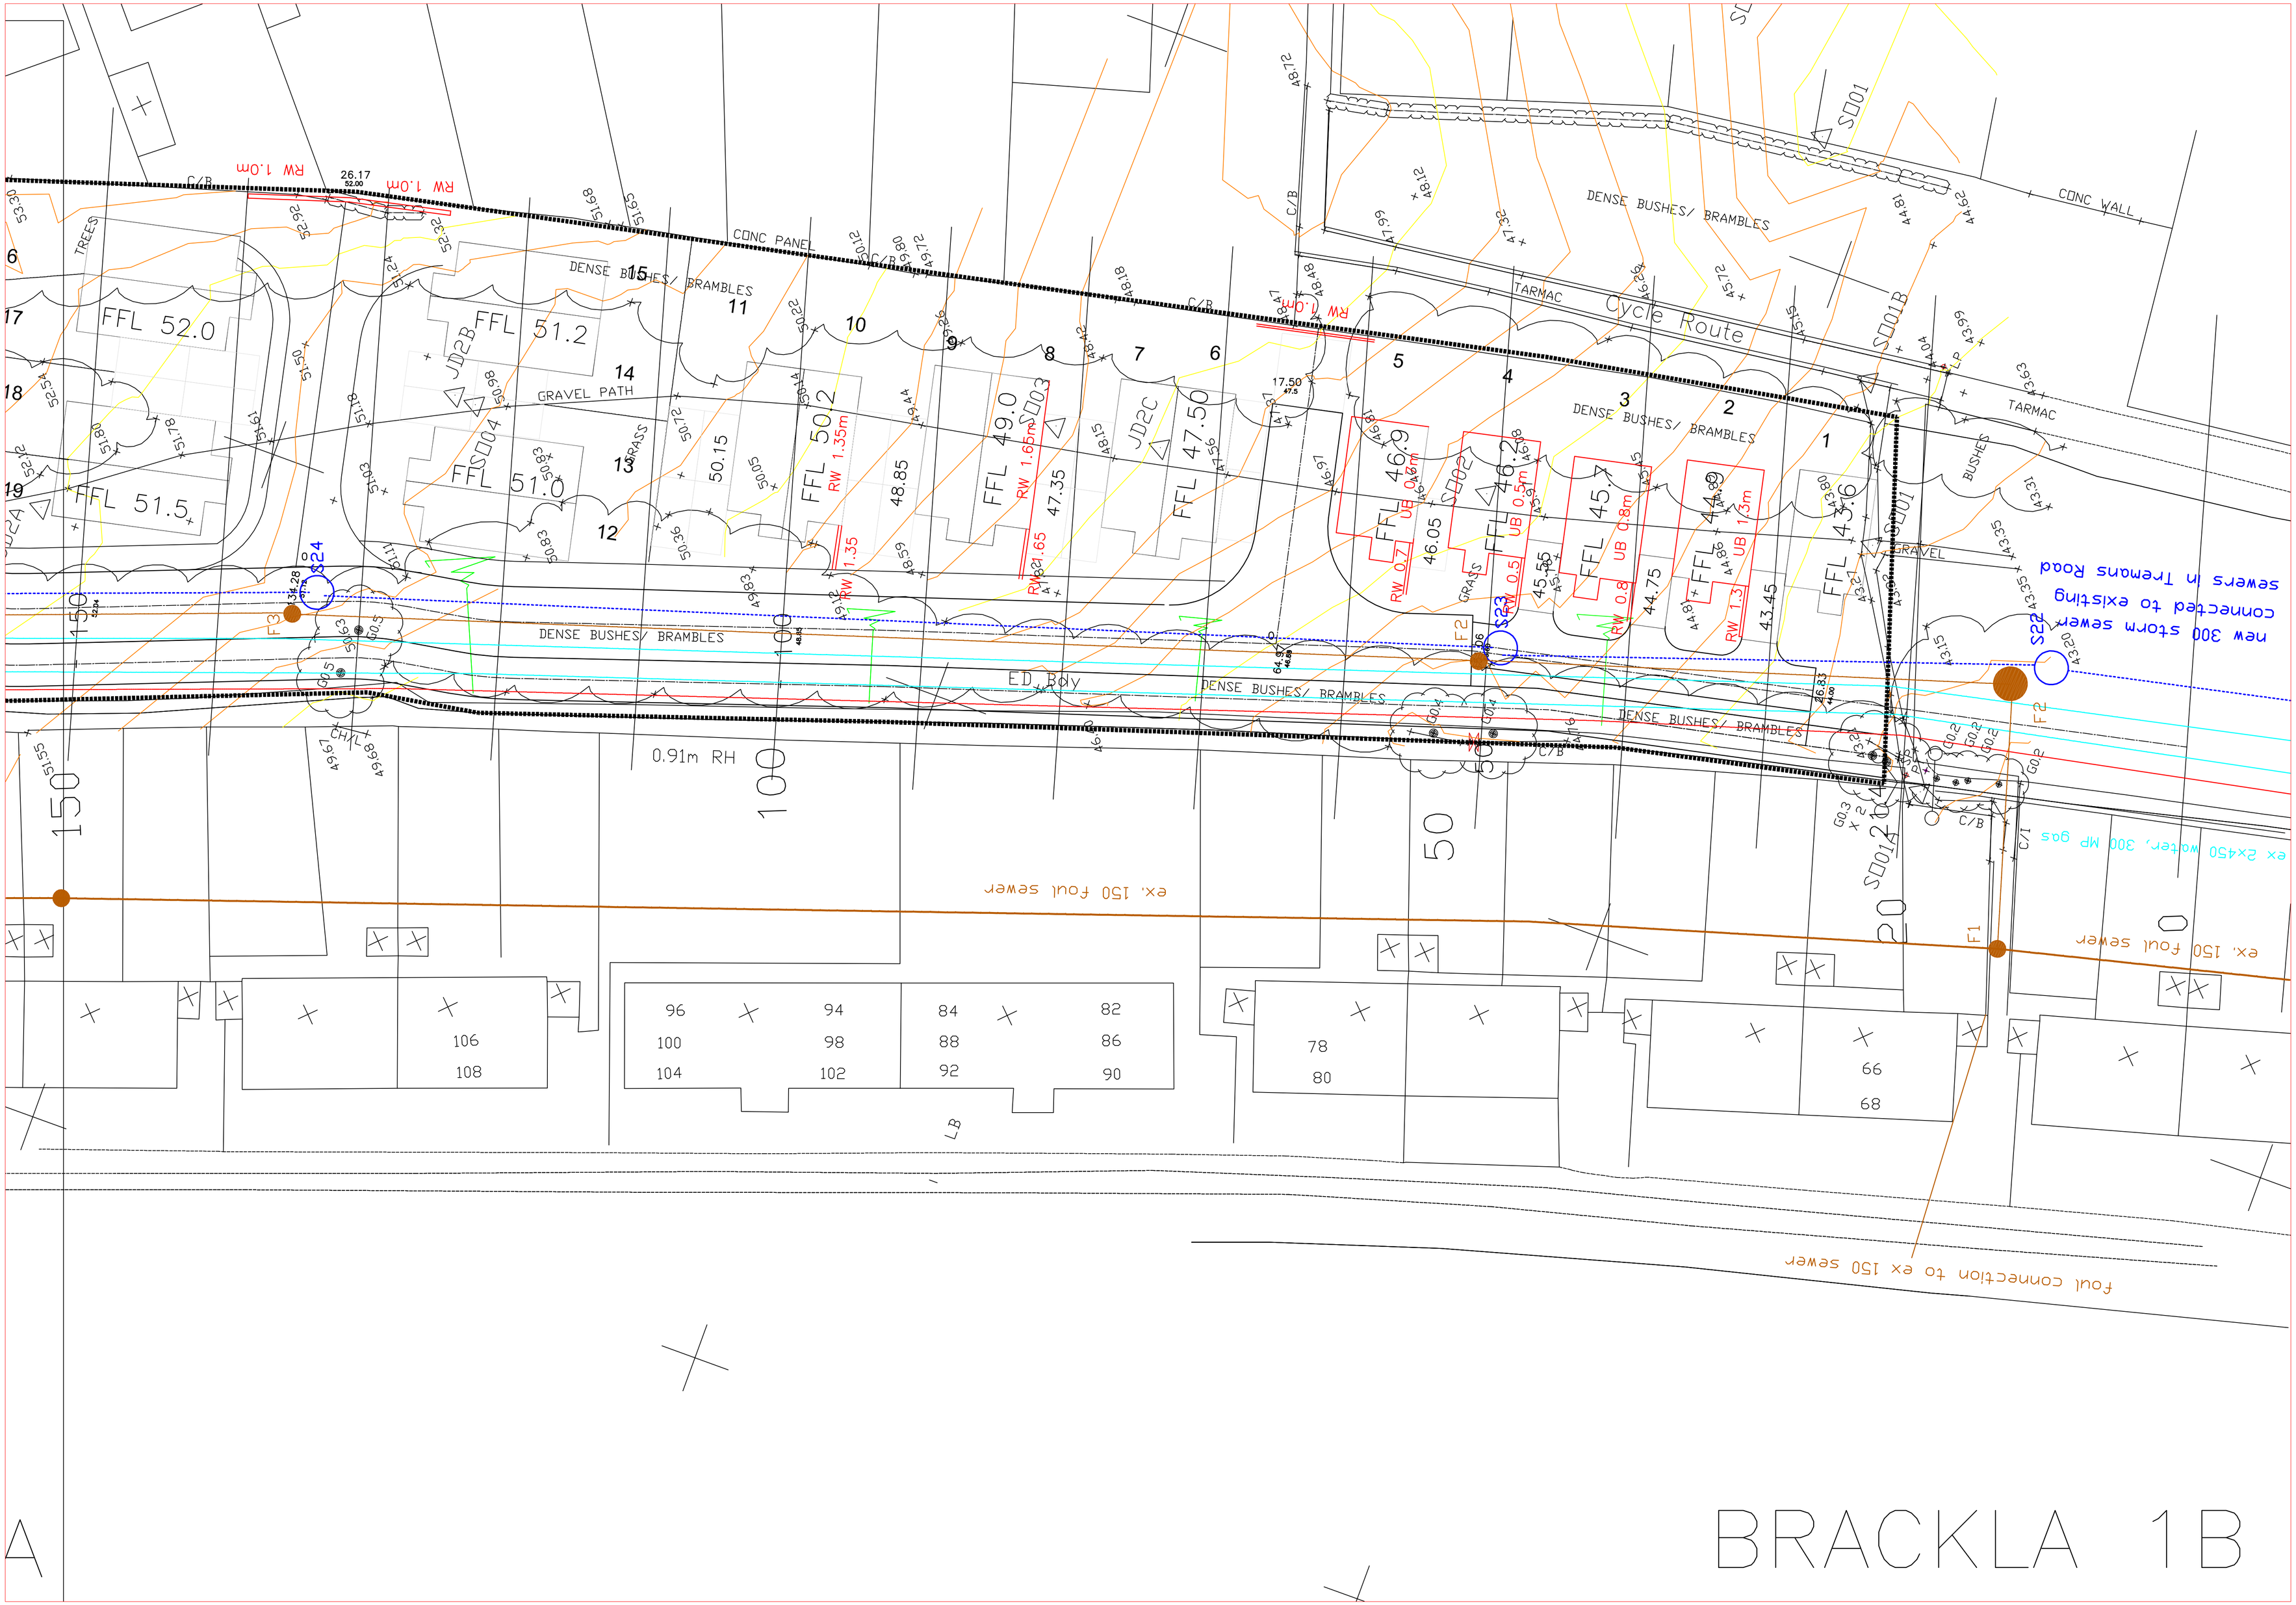

BRACKLA 1B
Cycle Route
DENSE BUSHES/ BRAMBLES
CONC PANEL
CONC WALL
TARMAC
GRAVEL PATH
GRAVEL
GRASS
TREES
BUSHES
ED Bdy
0.91m RH
ex. 150 foul sewer
foul connection to ex 150 sewer
new 300 storm sewer connected to existing sewers in Tremans Road
ex 2x450 water, 300 MP gas
FFL 52.0
FFL 51.2
FFL 51.5
FFL 51.0
FFL 50.2
FFL 49.0
FFL 47.50
FFL 46.9
FFL 46.2
FFL 45.7
FFL 44.9
FFL 43.6
RW 1.0m
RW 1.35m
RW 1.65m
RW 0.7
RW 0.5
RW 0.8
RW 1.3
UB 0.7m
UB 0.5m
UB 0.8m
UB 1.3m
S24
S23
S22
S01
S01B
S01A
JD2B
JD2C
JD2A
F1
F2
F3